



NOTE : 1. NETWORK CONNECTED TO
OUTFALL-3,4,5,6 ARE PROPOSED TO CONNECT WITH
L&T LAID NETWORK
2. OUTFALL 1 & 2 ARE PROPOSED PUMPING STATION
FOR REMAINING NETWORK

KEY PLAN

MANGANAHALLI

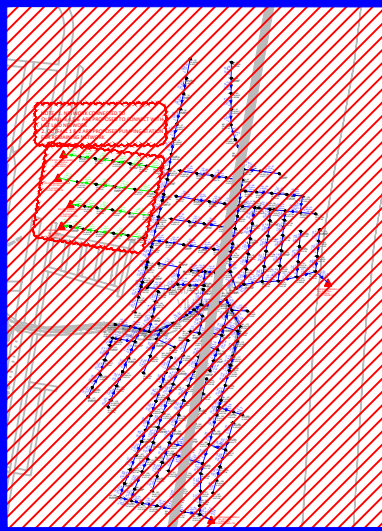

ZONE-3
RAMASANDRA VILLAGE

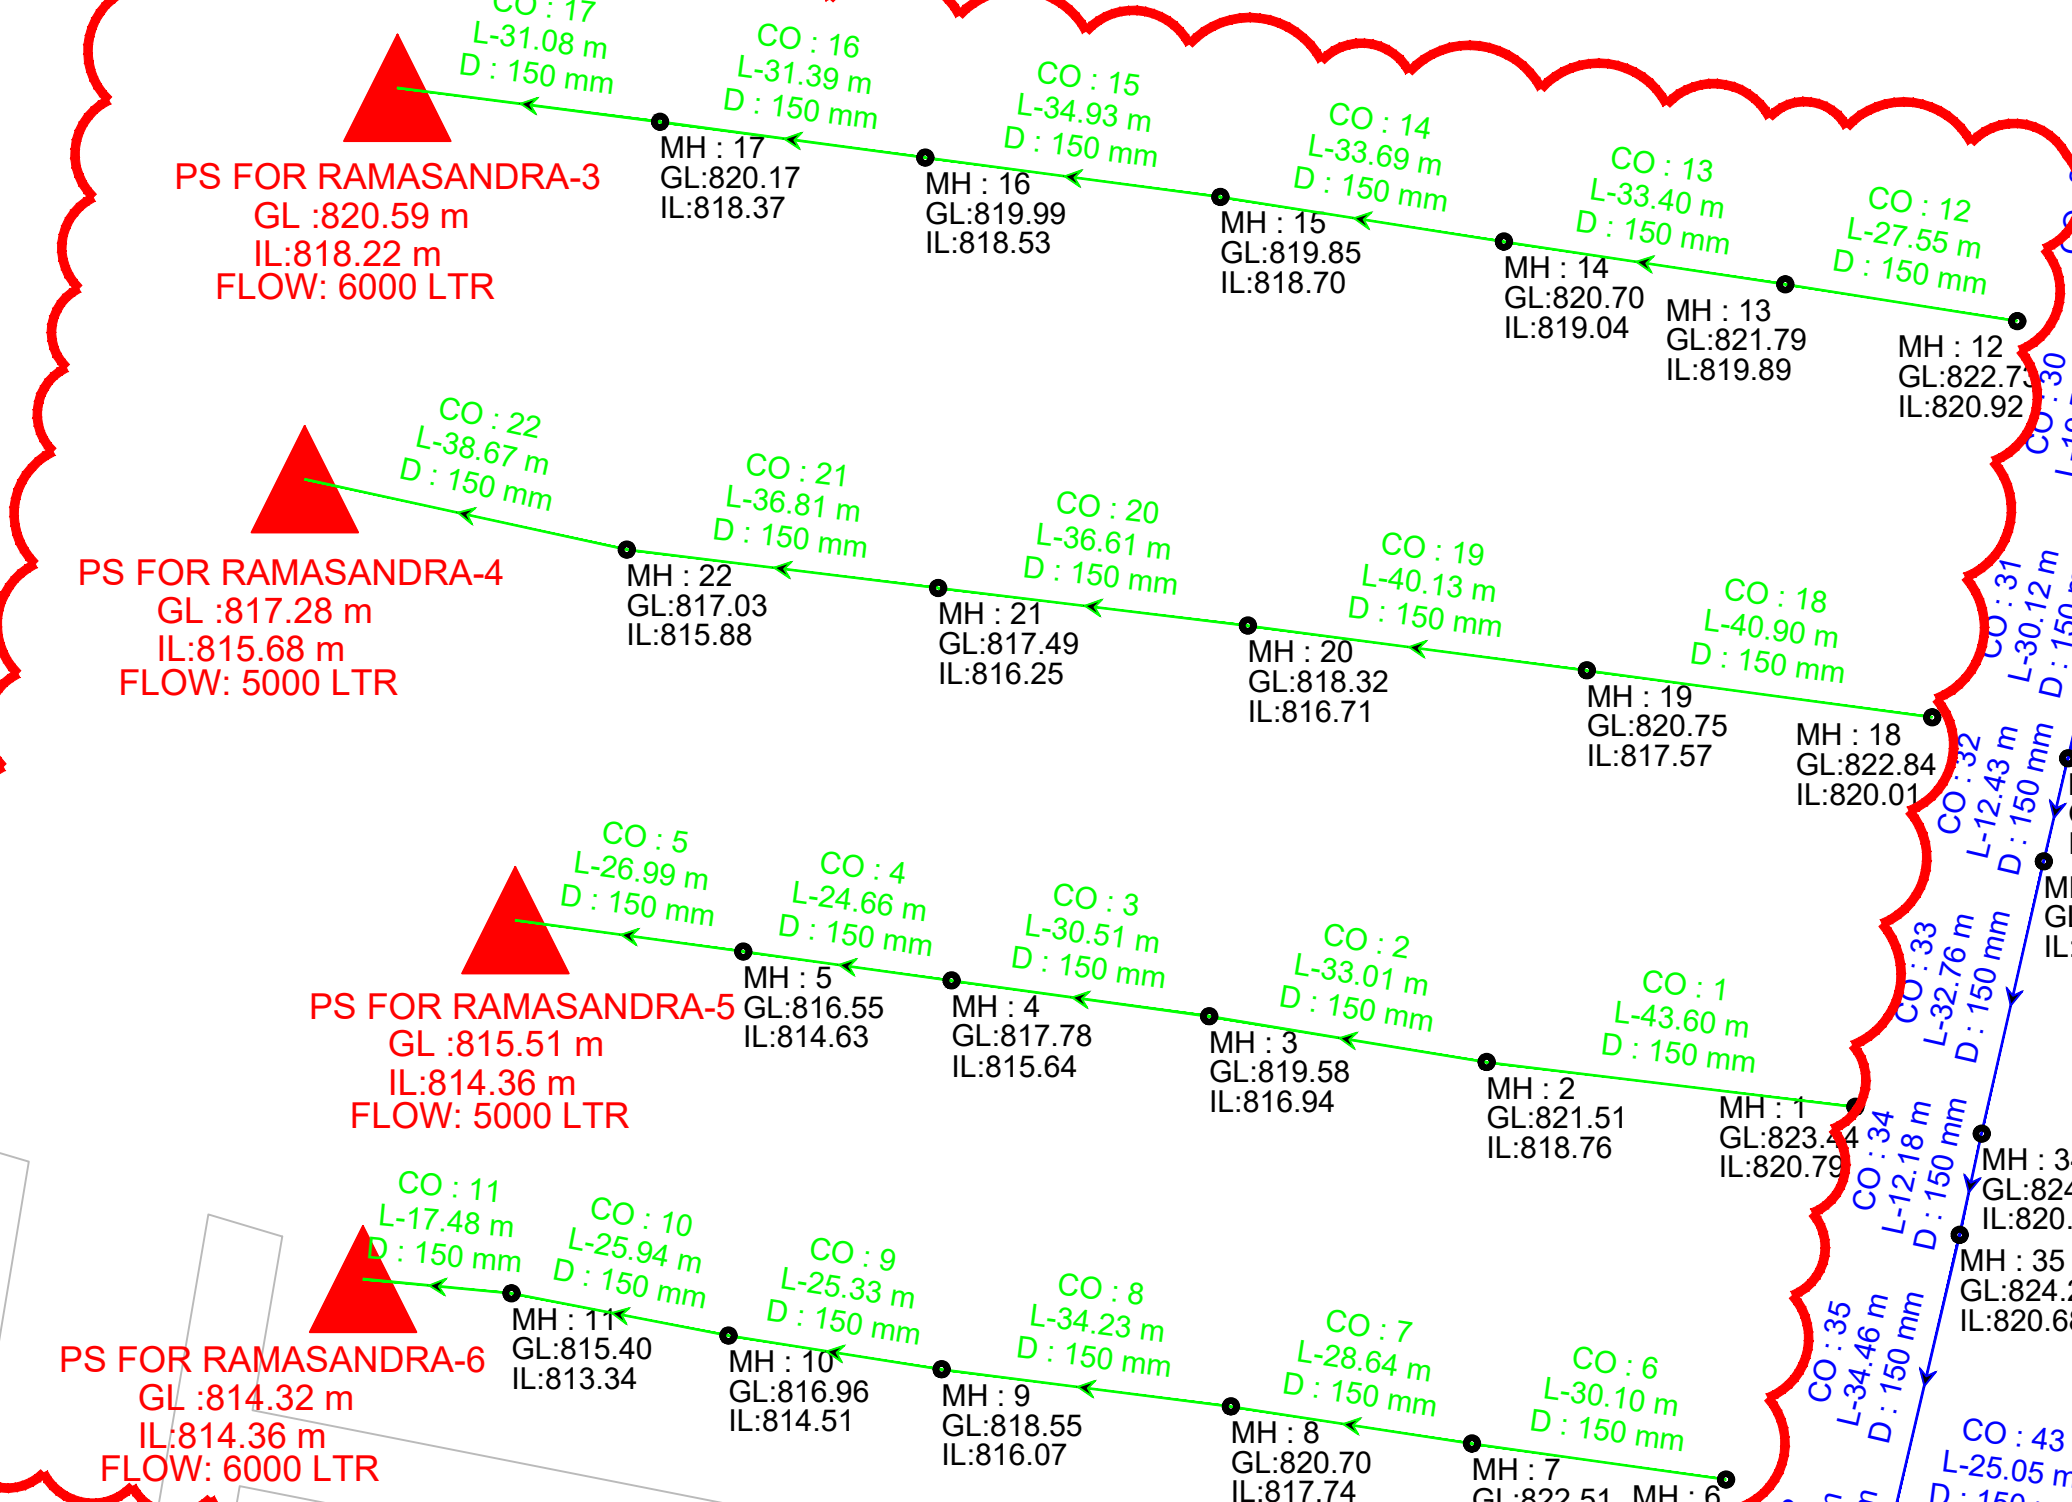

PS FOR RAMASANDRA-1
GL: 812.18 m
IL: 809.44 m
FLOW: 103000 LTR

LEGENDS

PROPOSED NEW NETWORK

PROPOSED NEW NETWORK

FOR TENDER PURPOSE ONLY

NAME OF DRAWING

SEWERAGE NETWORK FOR
ZONE-3 RAMASANDRA
VILLAGE

PROJECT NAME

PROVIDING BASIC INFRASTRUCTURE BY
FACILITATING VILLAGES BY PROVIDING
SEWERAGE SYSTEM

NAME OF THE CLIENT



BANGALORE DEVELOPMENT
AUTHORITY
T. CHOWDAIAH ROAD, KUMARA PARK WEST,
BANGALORE-560 020

CONSULTANT :-



Tandon Urban Solutions Pvt. Ltd.
701, HARBHAJAN, CST RD,
VIDYANAGARI MARG, KALINA,
SANTACRUZ (E), MUMBAI - 400 098.

DATE 20.01.2024

DRG NO

SPML-NPKL-UGD-P1-Z3-01

SCALE SHEET REV.NO.

NTS 10F1 0